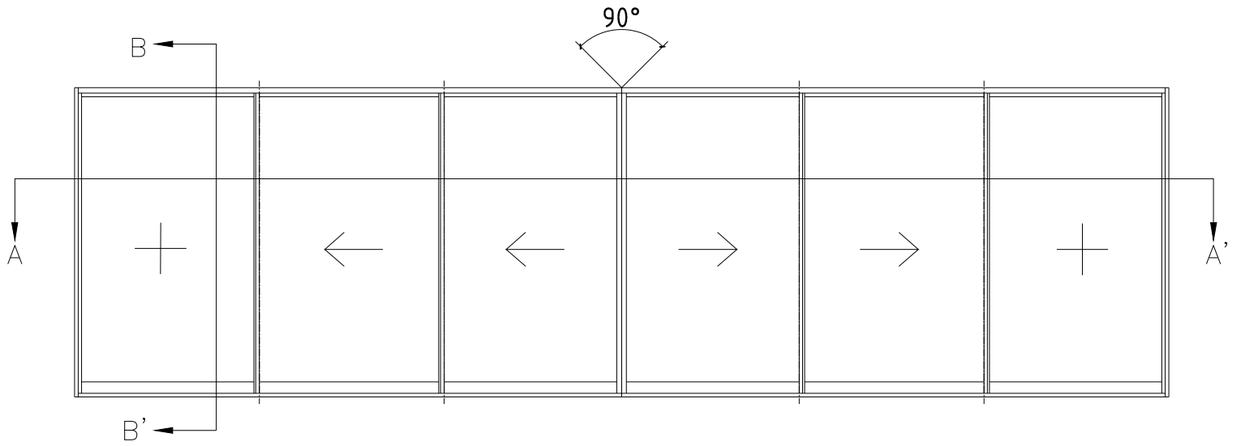


1 ELEVATION
SCALE : 1/30

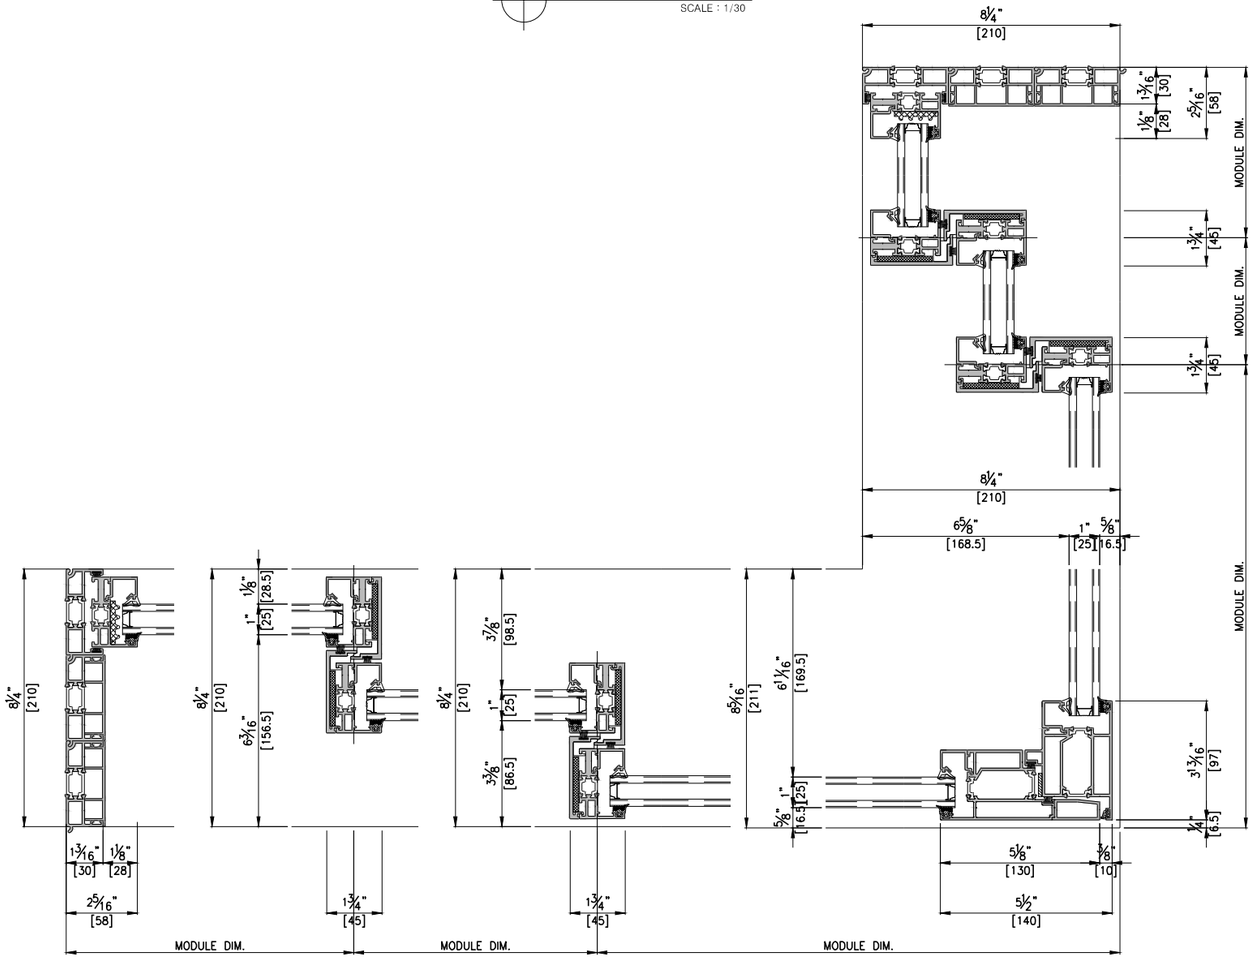


1 HORIZONTAL SECTION DETAIL A-A'
SCALE : 1/5

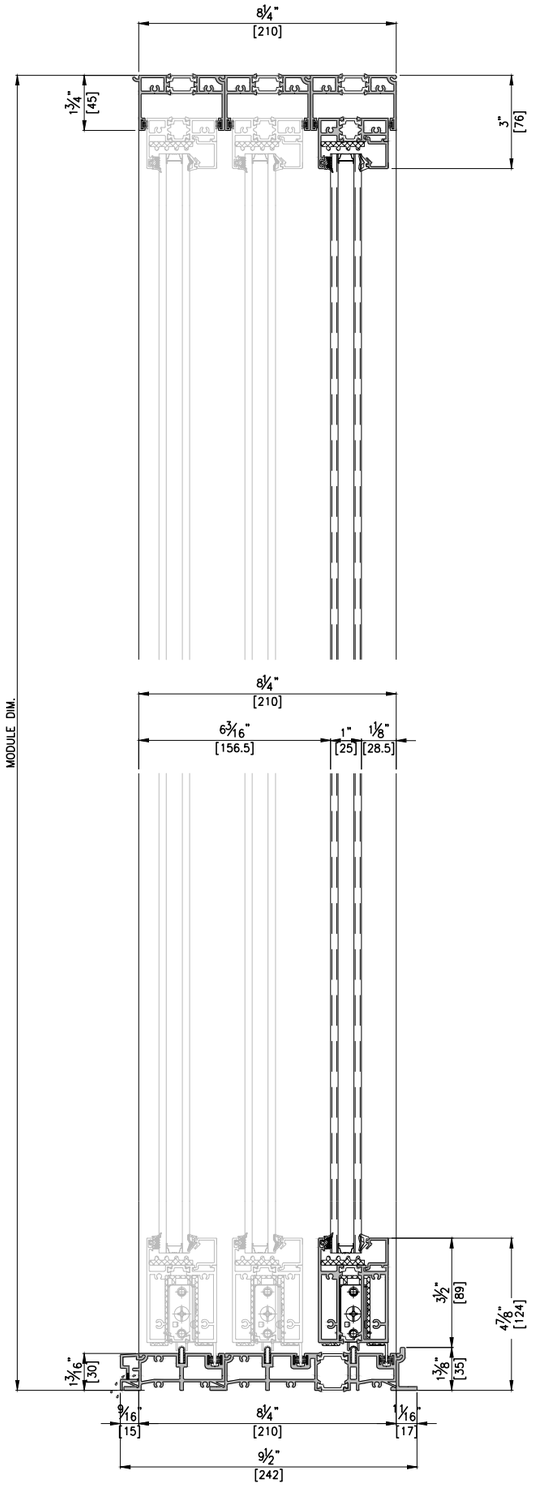


1 VERTICAL SECTION DETAIL B-B'
SCALE : 1/5

EAGON
WINDOWS & DOORS CO.LTD

NOTE

OXX/XXO TYPE
CORNER

General Notes

1. Elevations are shown from exterior unless otherwise noted
2. Anchor/wall fastener – Location, spacing and quantity to be determined per design pressure requirements by structural engineer and/or certified test drawings

| REV. | DESCRIPTION |
|---|---|
| 0 | 2021. 00. 00. |
| v2 | |

PROJECT
–

ITEM NO.
–

PRODUCT NAME
ESS70 SD

QTY
1

VIEW
EXTERIOR

SCALE
–

DRAWING NO.

ISSUE