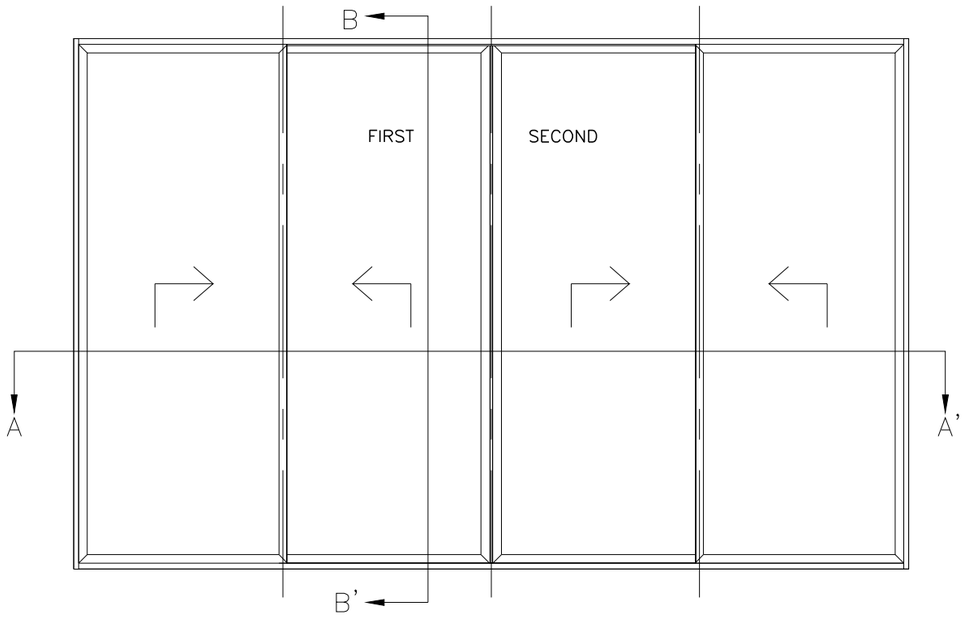

1 ELEVATION
SCALE : 1/30

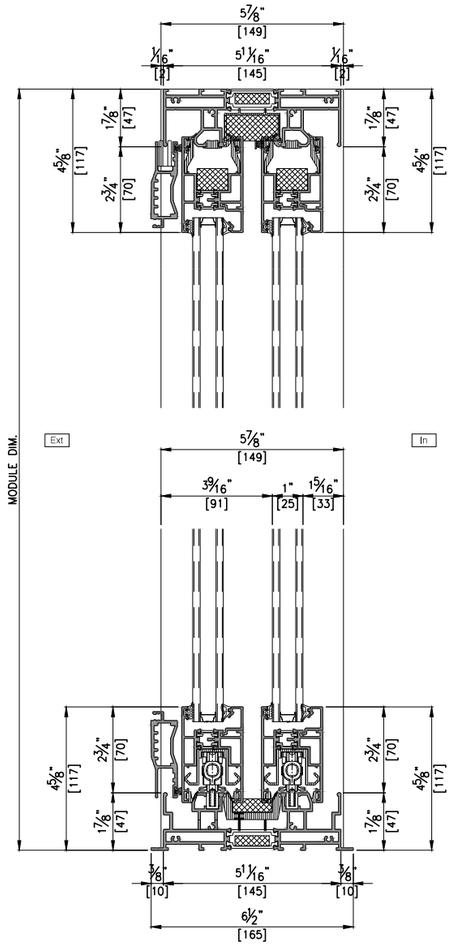

1 VERTICAL SECTION DETAIL B-B'
SCALE : 1/5

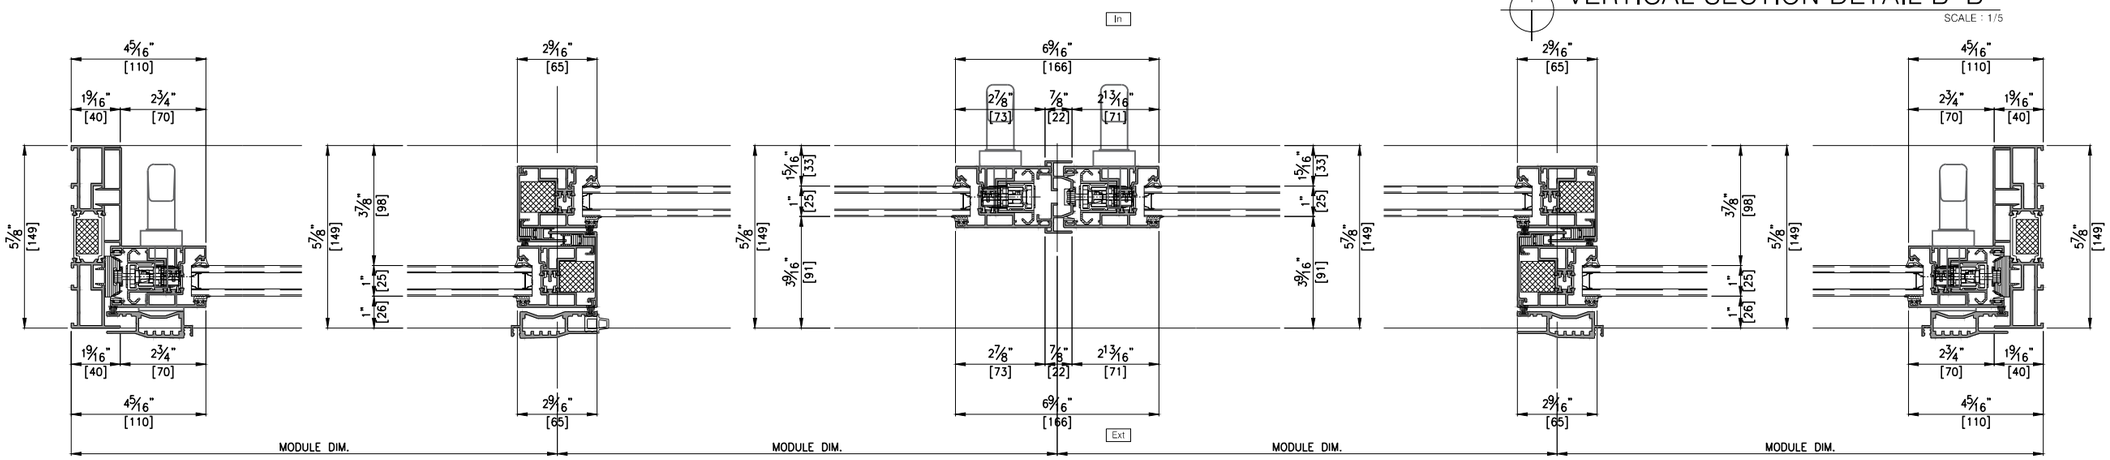

1 HORIZONTAL SECTION DETAIL A-A'
SCALE : 1/5

EAGON
WINDOWS & DOORS CO.LTD

NOTE

XXXX TYPE

General Notes

1. Elevations are shown from exterior unless otherwise noted
2. Anchor/wall fastener – Location, spacing and quantity to be determined per design pressure requirements by structural engineer and/or certified test drawings

REV.	DESCRIPTION	DATE
0		2021. 00. 00.
	v2	

PROJECT: –

ITEM NO.: –

PRODUCT NAME: ESS145 LS

QTY: 1

VIEW: EXTERIOR

SCALE:

DRAWING NO.

ISSUE