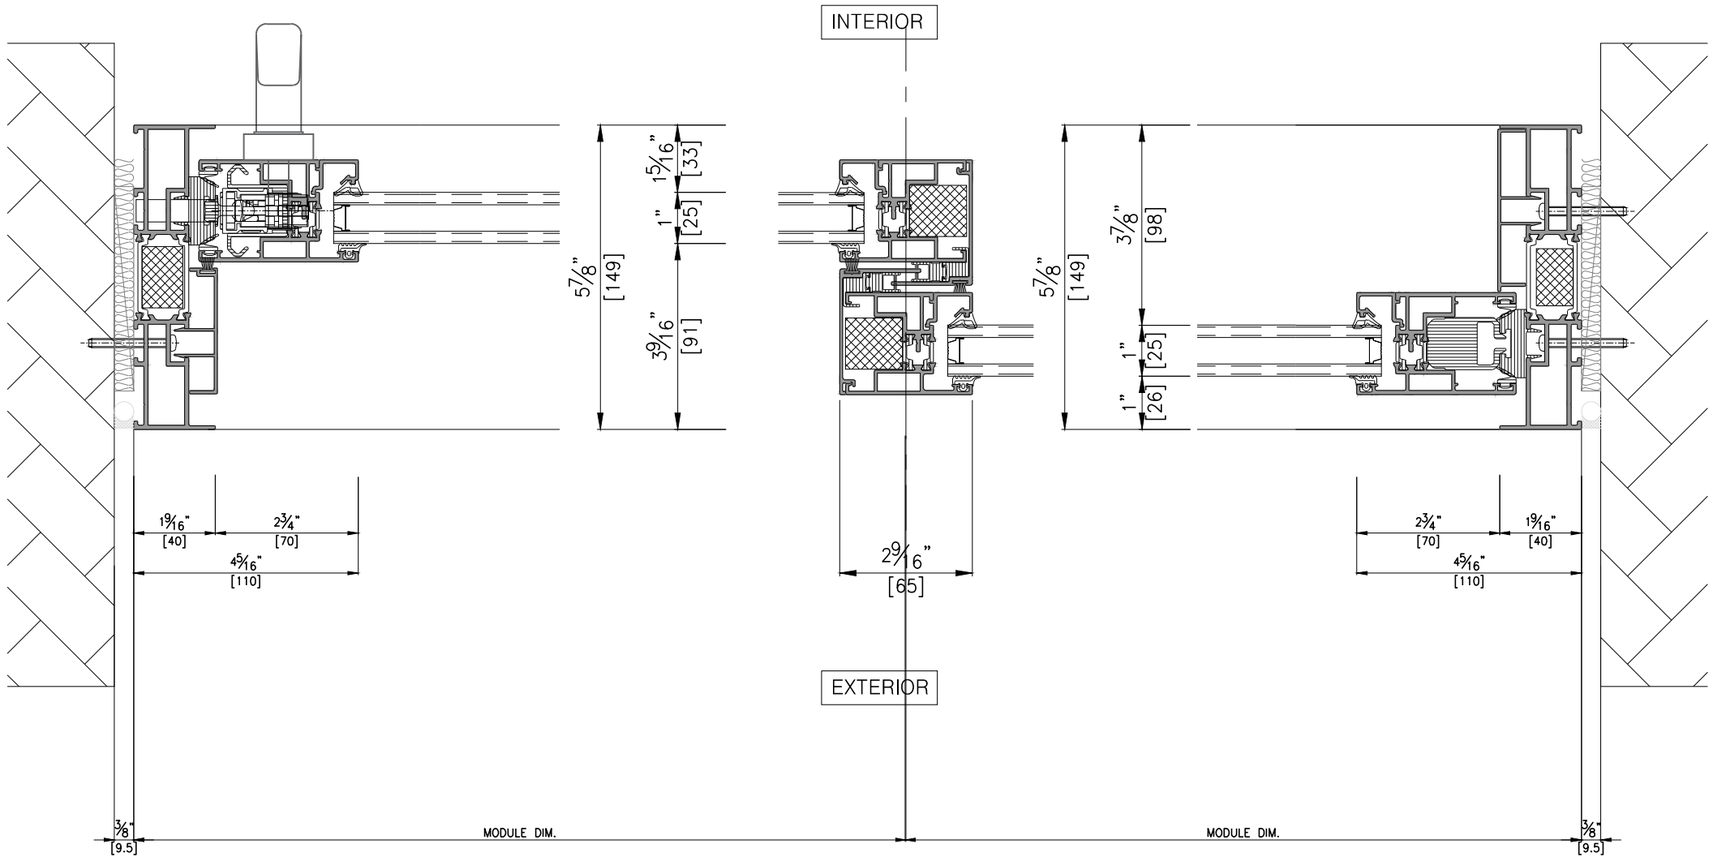

1 HORIZONTAL SECTION DETAIL

SCALE : 1/3

EAGON

WINDOWS & DOORS CO.LTD

NOTE

INSTALLATION
(WOOD+SCREW)
HORIZONTAL

General Notes

1. Elevations are shown from exterior unless otherwise noted
2. Anchor/wall fastener – Location, spacing and quantity to be determined per design pressure requirements by structural engineer and/or certified test drawings

REV.	DESCRIPTION / DATE
0	2021. 00. 00.

PROJECT: –

ITEM NO.: –

PRODUCT NAME: ESS145 LS 2TRACK

QTY: 1

VIEW: EXTERIOR

SCALE:

DRAWING NO.

ISSUE