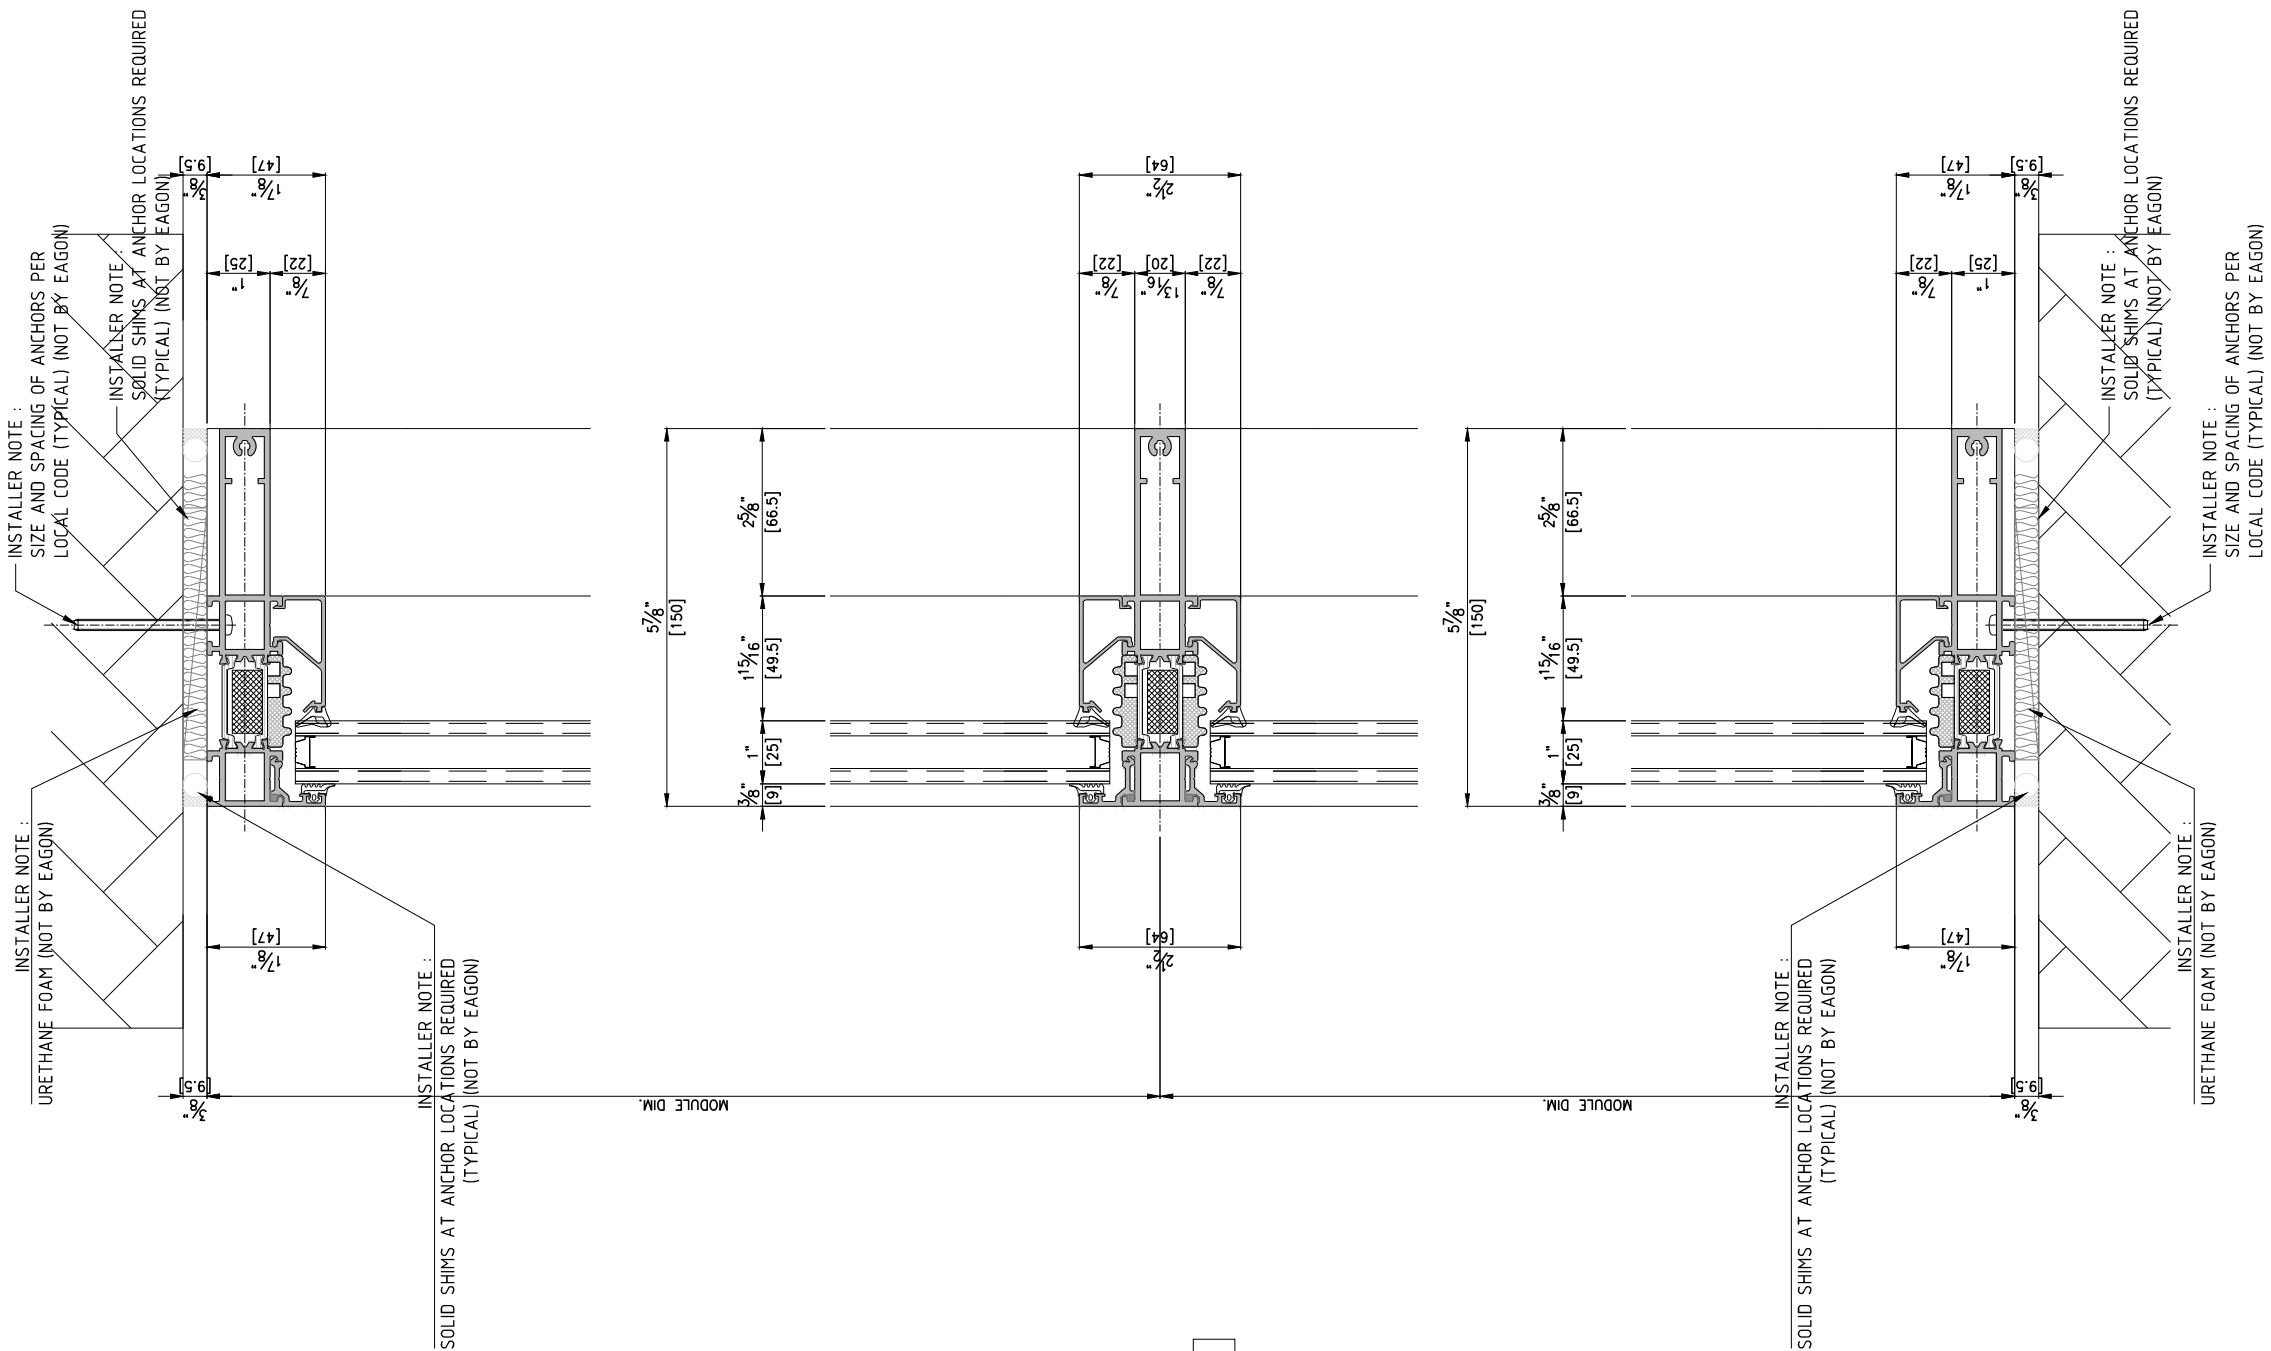

VERTICAL SECTION DETAIL

SCALE : 1/3

EAGON
WINDOWS & DOORS CO.LTD

NOTE

INSTALLATION
(WOOD+SCREW)
VERTICAL

General Notes

1. Elevations are shown from exterior unless otherwise noted
2. Anchor/wall fastener – Location, spacing and quantity to be determined per design pressure requirements by structural engineer and/or certified test drawings

REV.	DESCRIPTION
0	2021. 00. 00.
v2	

PROJECT: –

ITEM NO.: –

PRODUCT NAME: EWW150

QTY: 1

VIEW: EXTERIOR

SCALE:

DRAWING NO.:

ISSUE: