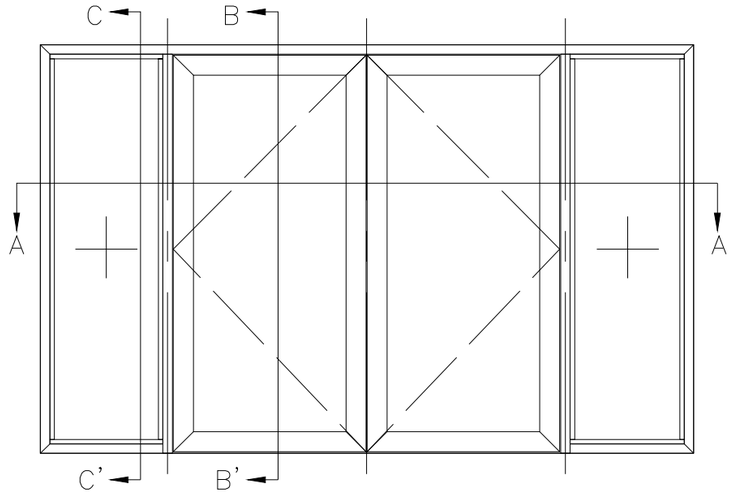

1 ELEVATION
SCALE : 1/30

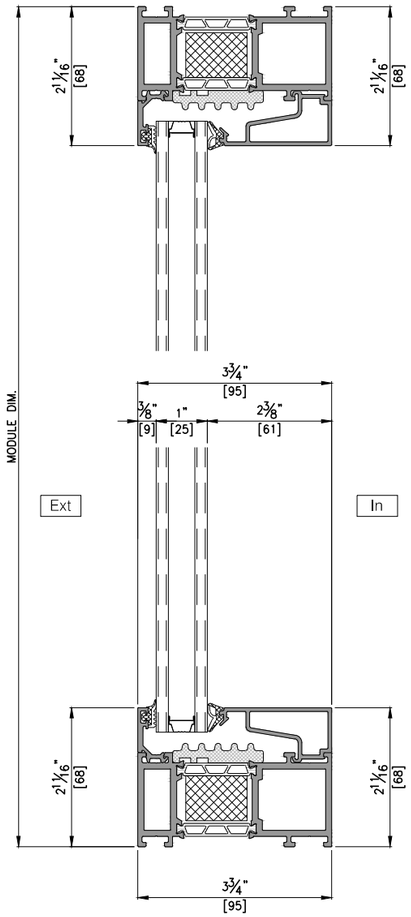

1 VERTICAL SECTION DETAIL B-B'
SCALE : 1/3

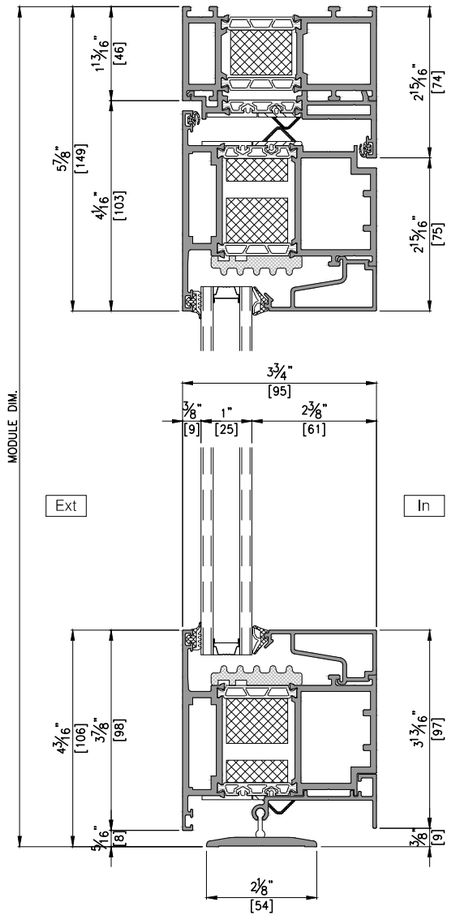

1 VERTICAL SECTION DETAIL C-C'
SCALE : 1/3

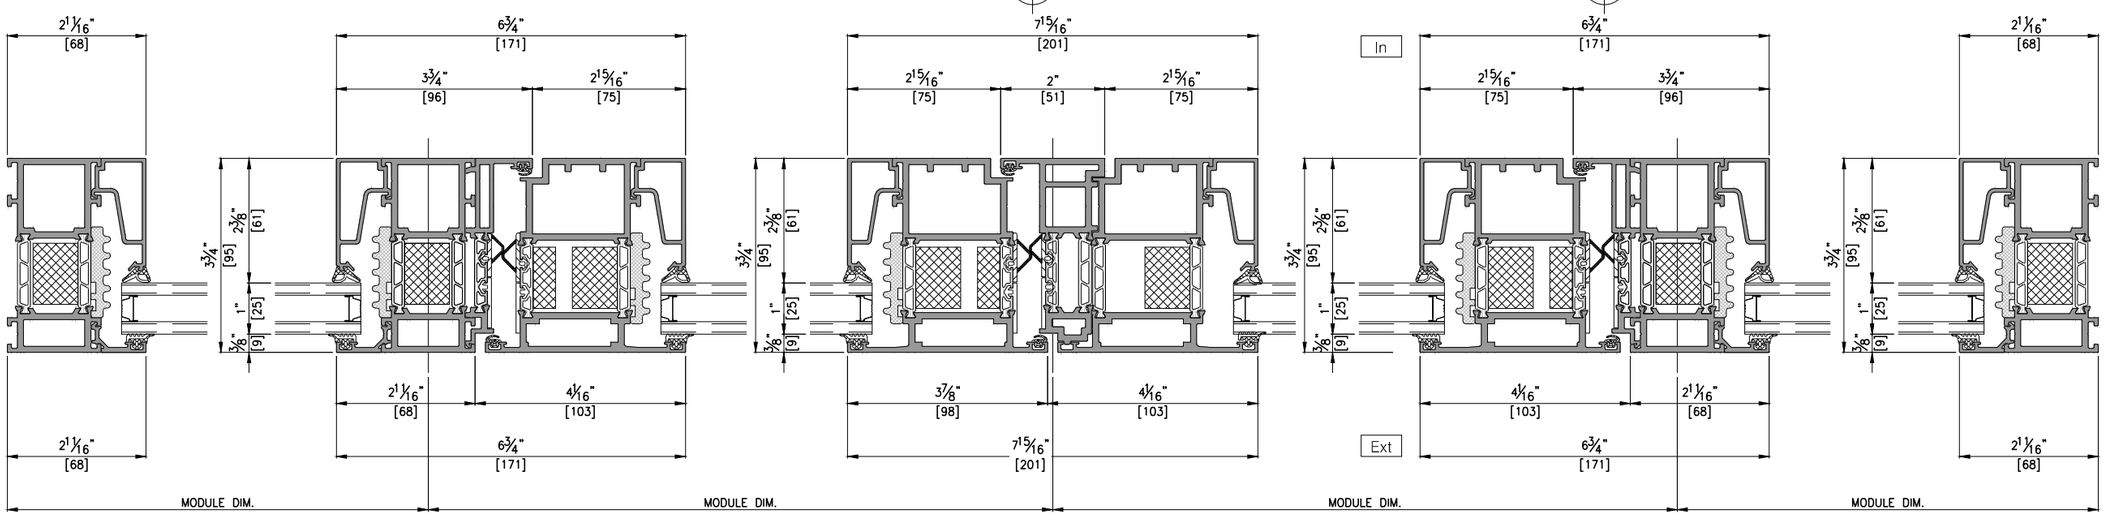

1 HORIZONTAL SECTION DETAIL A-A'
SCALE : 1/3

EAGON
WINDOWS & DOORS CO.LTD

NOTE

OXXO TYPE

General Notes

1. Elevations are shown from exterior unless otherwise noted
2. Anchor/wall fastener – Location, spacing and quantity to be determined per design pressure requirements by structural engineer and/or certified test drawings

REV.	DESCRIPTION		
0	2021. 00. 00.		
	v3		

PROJECT
–

ITEM NO.
–

PRODUCT NAME
EDS95 OW
NO SILL

QTY
1

VIEW
EXTERIOR

SCALE
–

DRAWING NO.

ISSUE