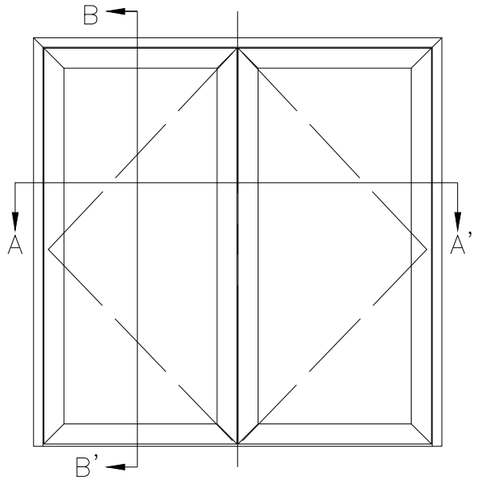

1 ELEVATION
SCALE : 1/30

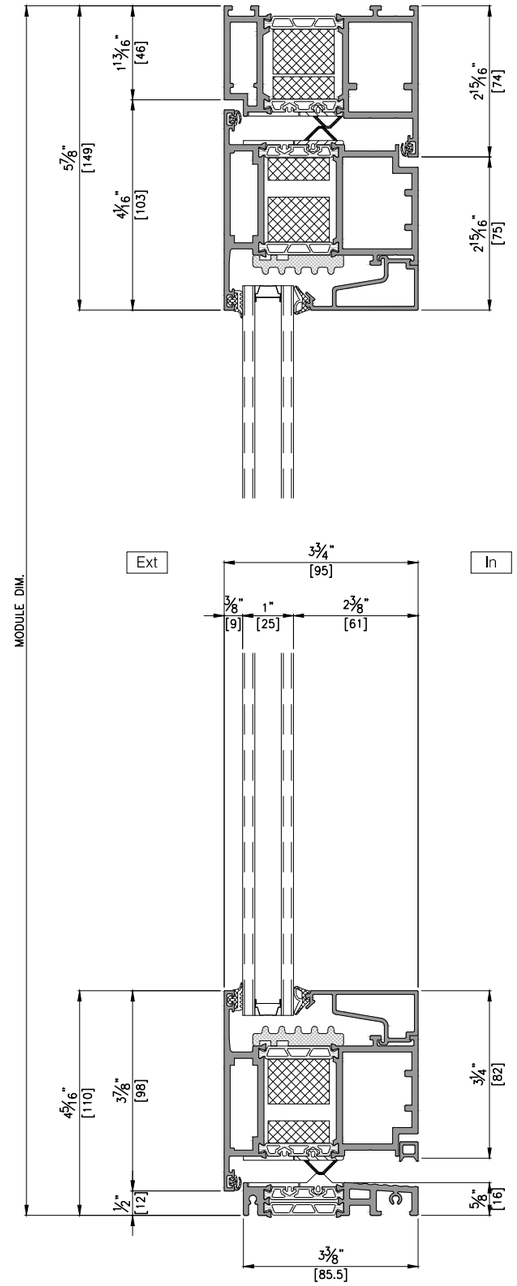

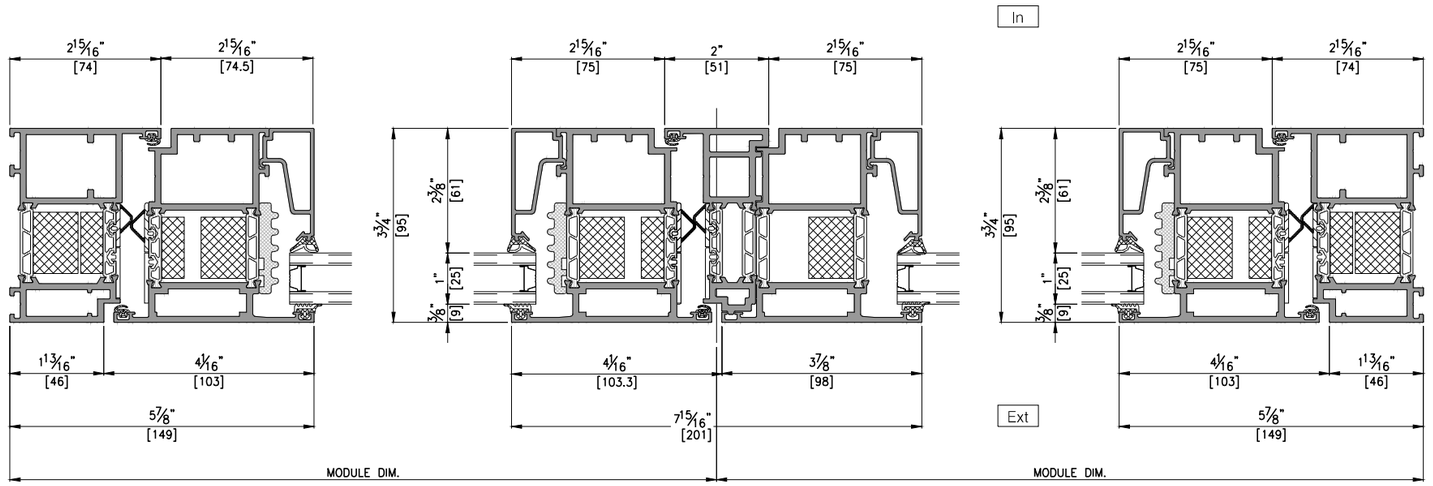

1 HORIZONTAL SECTION DETAIL A-A'
SCALE : 1/3

1 VERTICAL SECTION DETAIL B-B'
SCALE : 1/3

EAGON
WINDOWS & DOORS CO.LTD

NOTE

XX TYPE

General Notes

1. Elevations are shown from exterior unless otherwise noted
2. Anchor/wall fastener – Location, spacing and quantity to be determined per design pressure requirements by structural engineer and/or certified test drawings

REV.	DESCRIPTION	
0	2021. 00. 00.	
	v3	

PROJECT: –

ITEM NO.: –

PRODUCT NAME: EDS95 OW N/S ATTACH

QTY: 1

VIEW: EXTERIOR

SCALE: –

DRAWING NO.

ISSUE