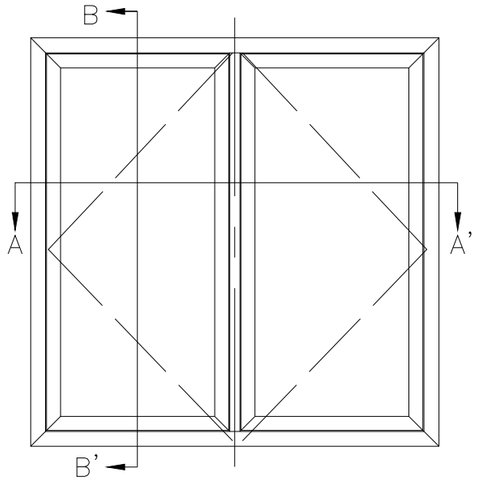

1 ELEVATION
SCALE : 1/30

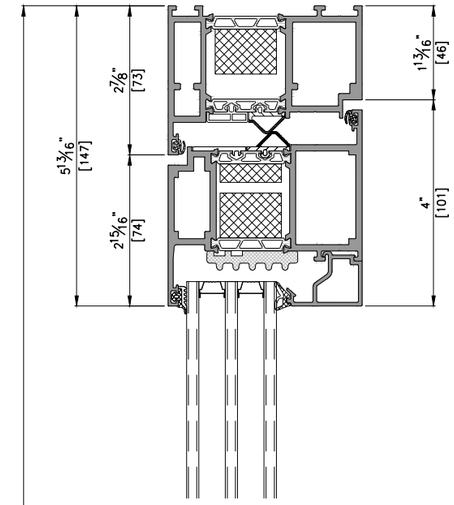

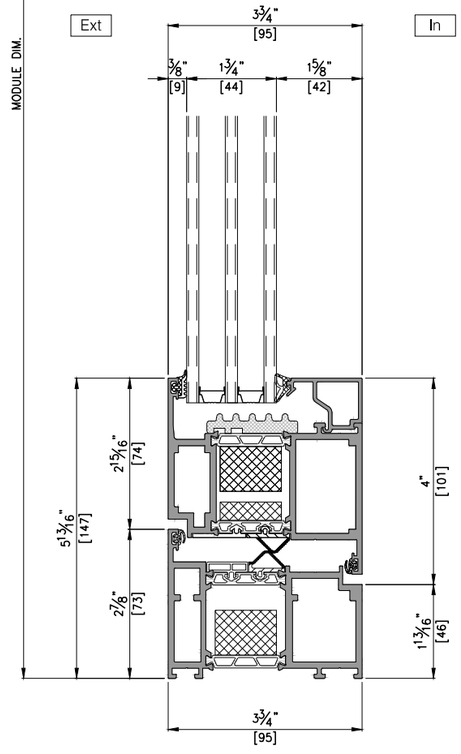

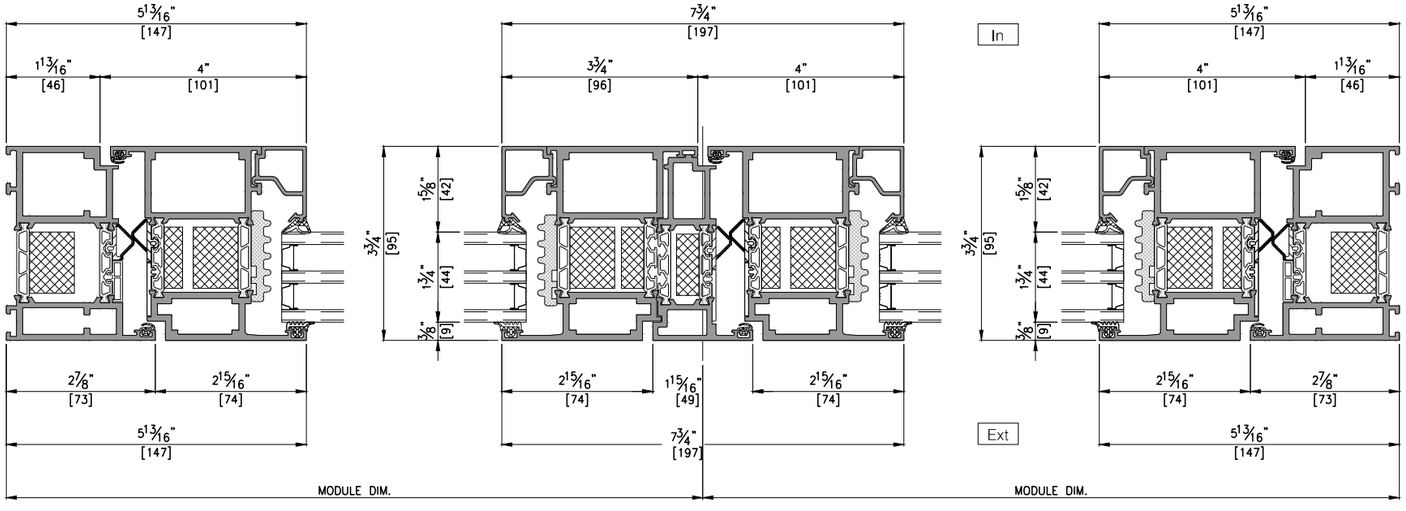

1 HORIZONTAL SECTION DETAIL A-A'
SCALE : 1/3

1 VERTICAL SECTION DETAIL B-B'
SCALE : 1/3

EAGON
WINDOWS & DOORS CO.LTD

NOTE

XX TYPE

44mm

General Notes

1. Elevations are shown from exterior unless otherwise noted
2. Anchor/wall fastener – Location, spacing and quantity to be determined per design pressure requirements by structural engineer and/or certified test drawings

REV.	DESCRIPTION	
0	v3	2021. 00. 00.

PROJECT: –

ITEM NO.: –

PRODUCT NAME: EDS95 IW W/S WITH SILL

QTY: 1

VIEW: EXTERIOR

SCALE: –

DRAWING NO. | ISSUE